© Crown copyright and database rights 2020 Ordnance Survey 100023119.
You are granted a non-exclusive, royalty free, revocable licence solely to view the Licensed Data for non-commercial purposes for the period during which Sandwell Metropolitan Borough Council makes it available. You are not permitted to copy, sub-license, distribute, sell or otherwise make available the Licensed Data to third parties in any form.
Third party rights to enforce the terms of this licence shall be reserved to OS.

INSET
A4123 WOVERHAMPTON ROAD (NORTH)

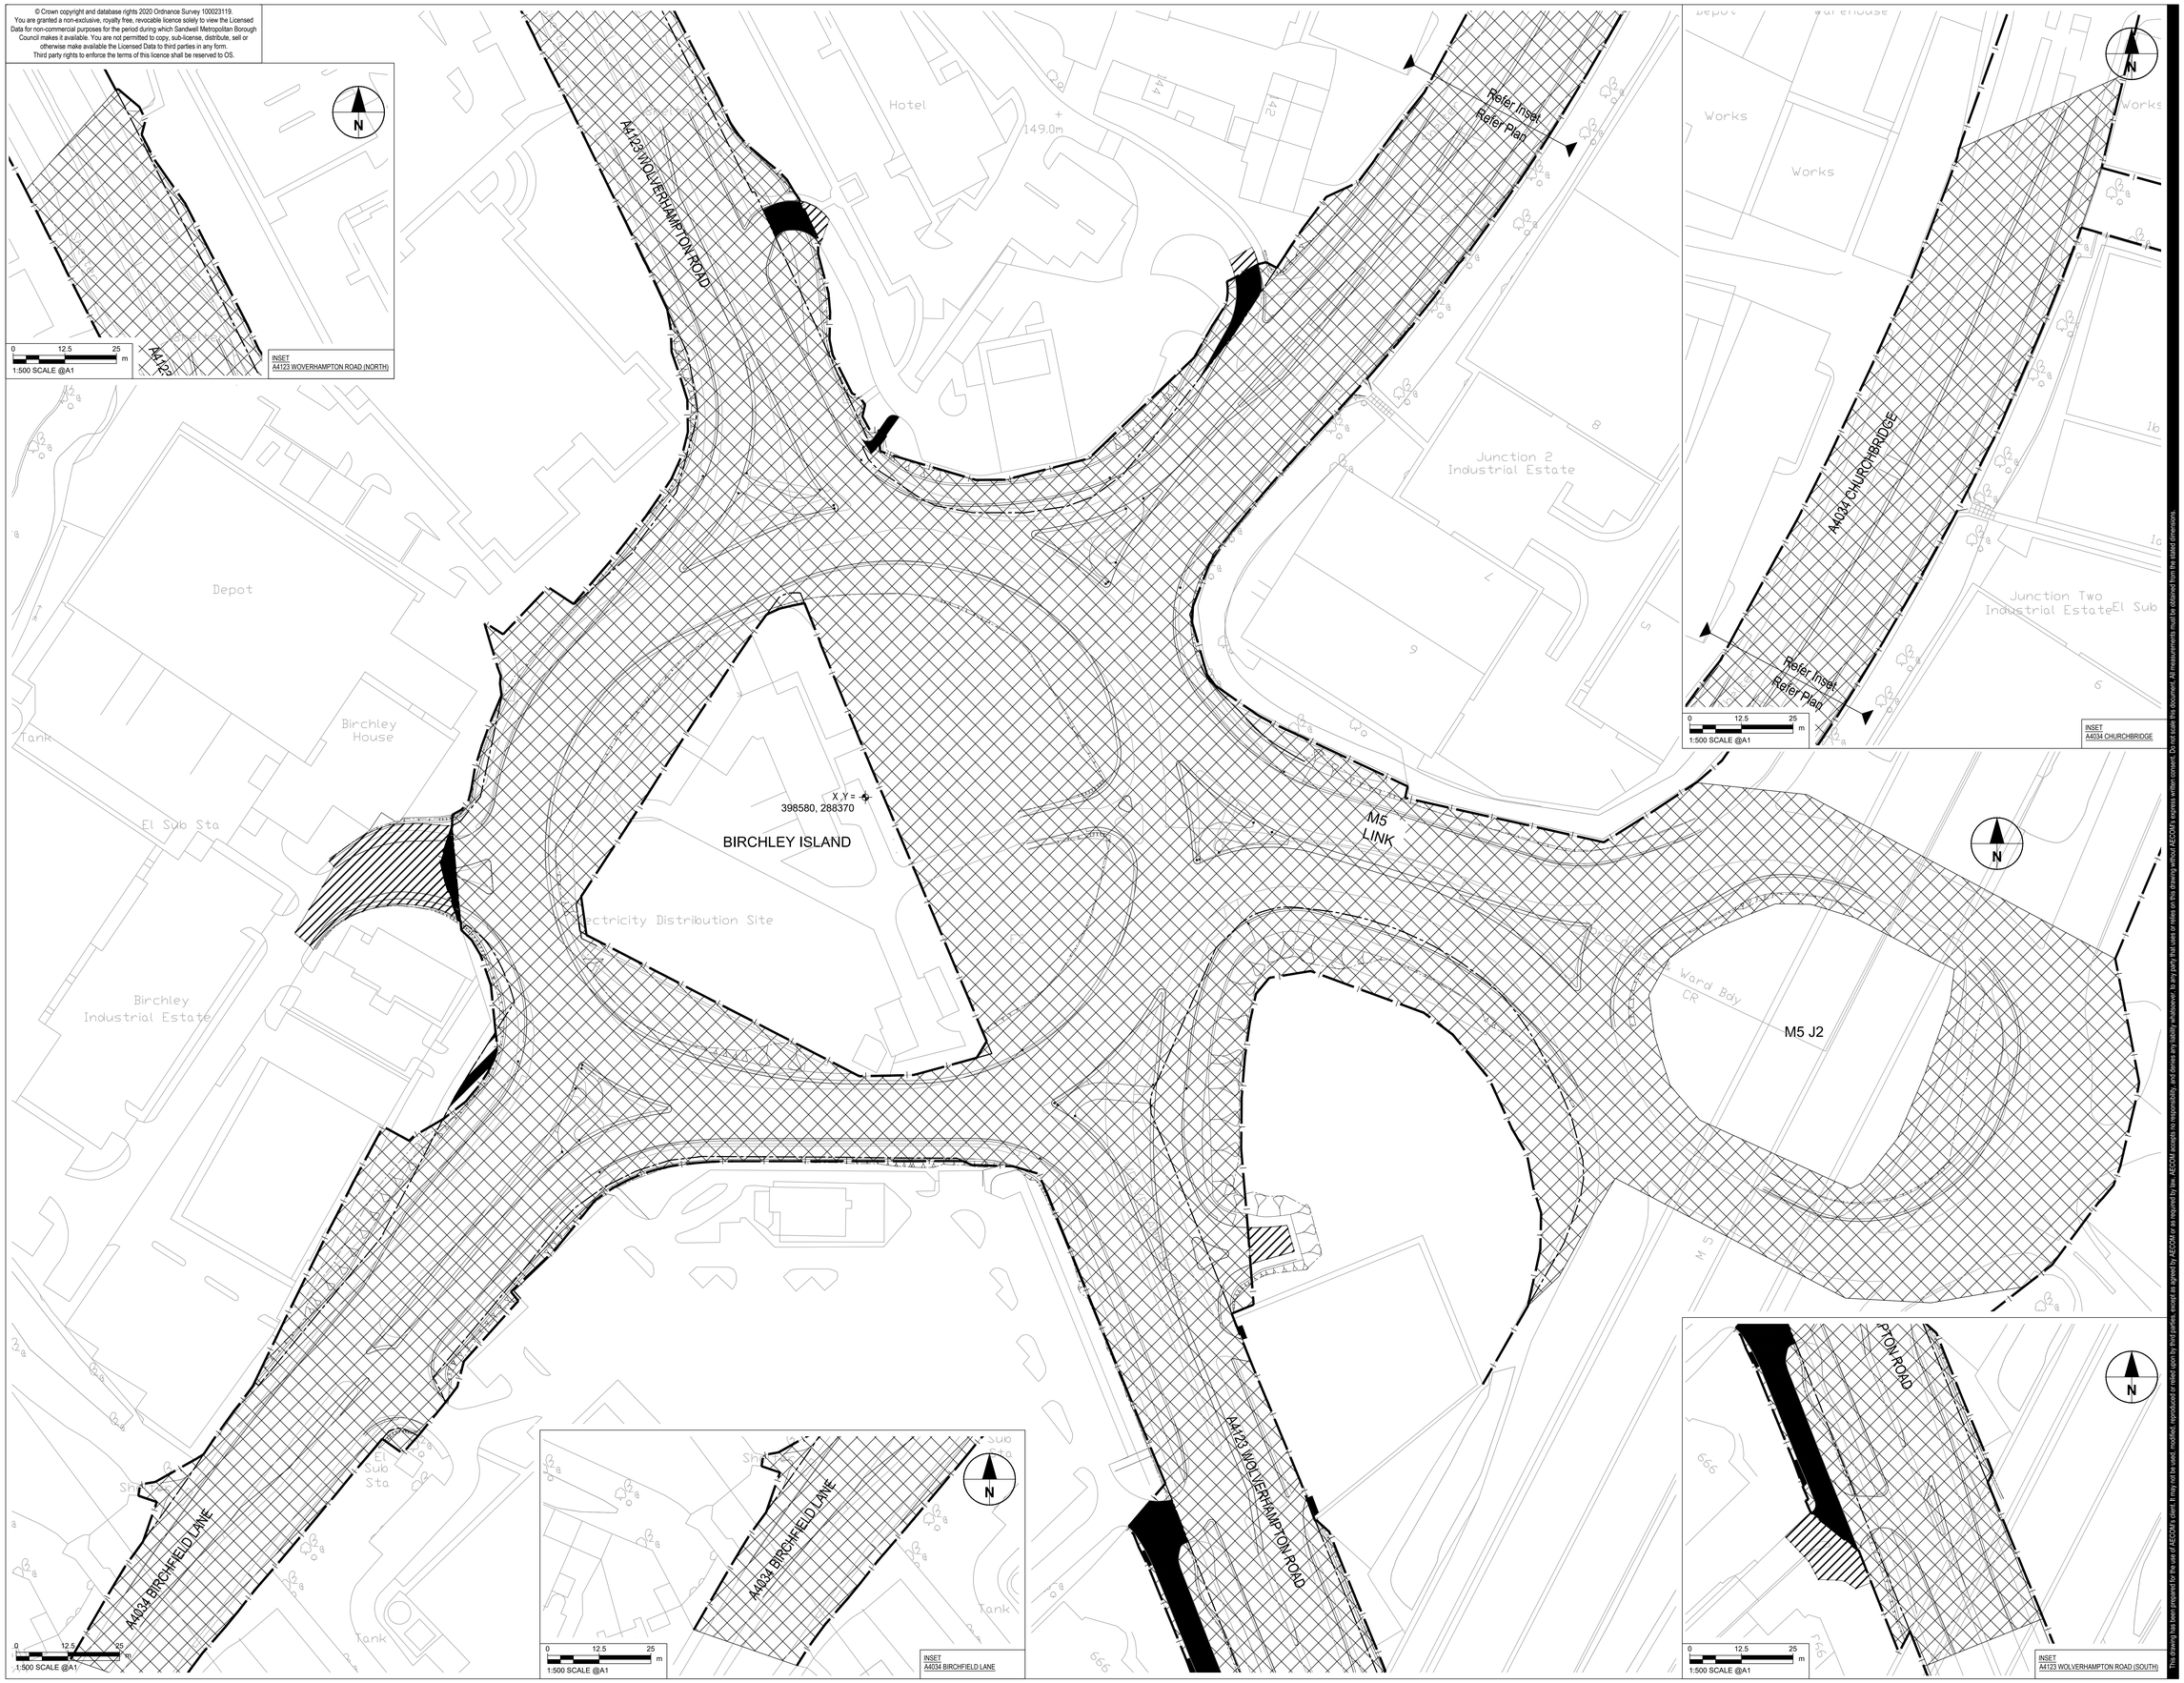

INSET
A4034 CHURCHBRIDGE

INSET
A4034 BIRCHFIELD LANE

INSET
A4123 WOLVERHAMPTON ROAD (SOUTH)

Project Management Initials: | Designed: SAW | Checked: CEH | Approved: CEH | ISO A0 841mm x 1189mm

Last Plotted: 30 November 2020 16:08:57
Filename: J:\BIN\SAN\OWELL MBC\ACTIVE\60479226 - BIRCHLEY HIGHWAY DESIGN (PSP2)\ASRO_01.DWG

This drawing has been prepared for the use of AECOM's client. It may not be used, modified, reproduced or made open to third parties, except as agreed by AECOM or as required by law. AECOM accepts no responsibility, and disclaims all liability whatsoever, to any party that uses or relies on this drawing without AECOM's express written consent.

AECOM

PROJECT
BIRCHLEY
ISLAND IMPROVEMENTS

CLIENT
Sandwell Metropolitan Borough Council

CONSULTANT
AECOM Infrastructure & Environment UK Limite
The Colmore Building
Colmore Circus, Queensway,
Birmingham, B4 6AT
0121-7101100 tel
www.aecom.com

NOTES
1. IF RECEIVED ELECTRONICALLY IT IS THE RECIPIENT'S RESPONSIBILITY TO PRINT TO THE CORRECT SCALE. ONLY WRITTEN DIMENSIONS SHALL BE USED.
2. THE EXTENTS OF COMPULSORY PURCHASE SHOWN (THIS DRAWING ARE BASED ON THE PRELIMINARY DESIGN. THE EXTENTS ARE TO BE REVIEWED FOLLOWING DETAILED DESIGN.
3. THE TITLE BOUNDARIES SHOWN ON THIS DRAWING ARE BASED ON 2020 LAND REGISTRY INFORMATION.

KEY
- HIGHWAY TO BE IMPROVED
- HIGHWAY TO BE STOPPED UP
- PRIVATE MEANS OF ACCESS TO BE STOPPED UP
- NEW PRIVATE MEANS OF ACCESS
- EXISTING HIGHWAY BOUNDARY
- PROPOSED HIGHWAY BOUNDARY
- ORDNANCE SURVEY MAPPING
- PROPOSED ALIGNMENT

ISSUE/REVISION

01	30.11.2020	FIRST ISSUE
IR	DATE	DESCRIPTION

DRAWING STATUS
PRELIMINARY

PROJECT NUMBER
60479226

SHEET TITLE
BIRCHLEY ISLAND
SIDE ROAD
ORDERS PLAN

SHEET NUMBER
P 60479226/SRO/01