DO NOT SCALE

Millimetres 0 10 100

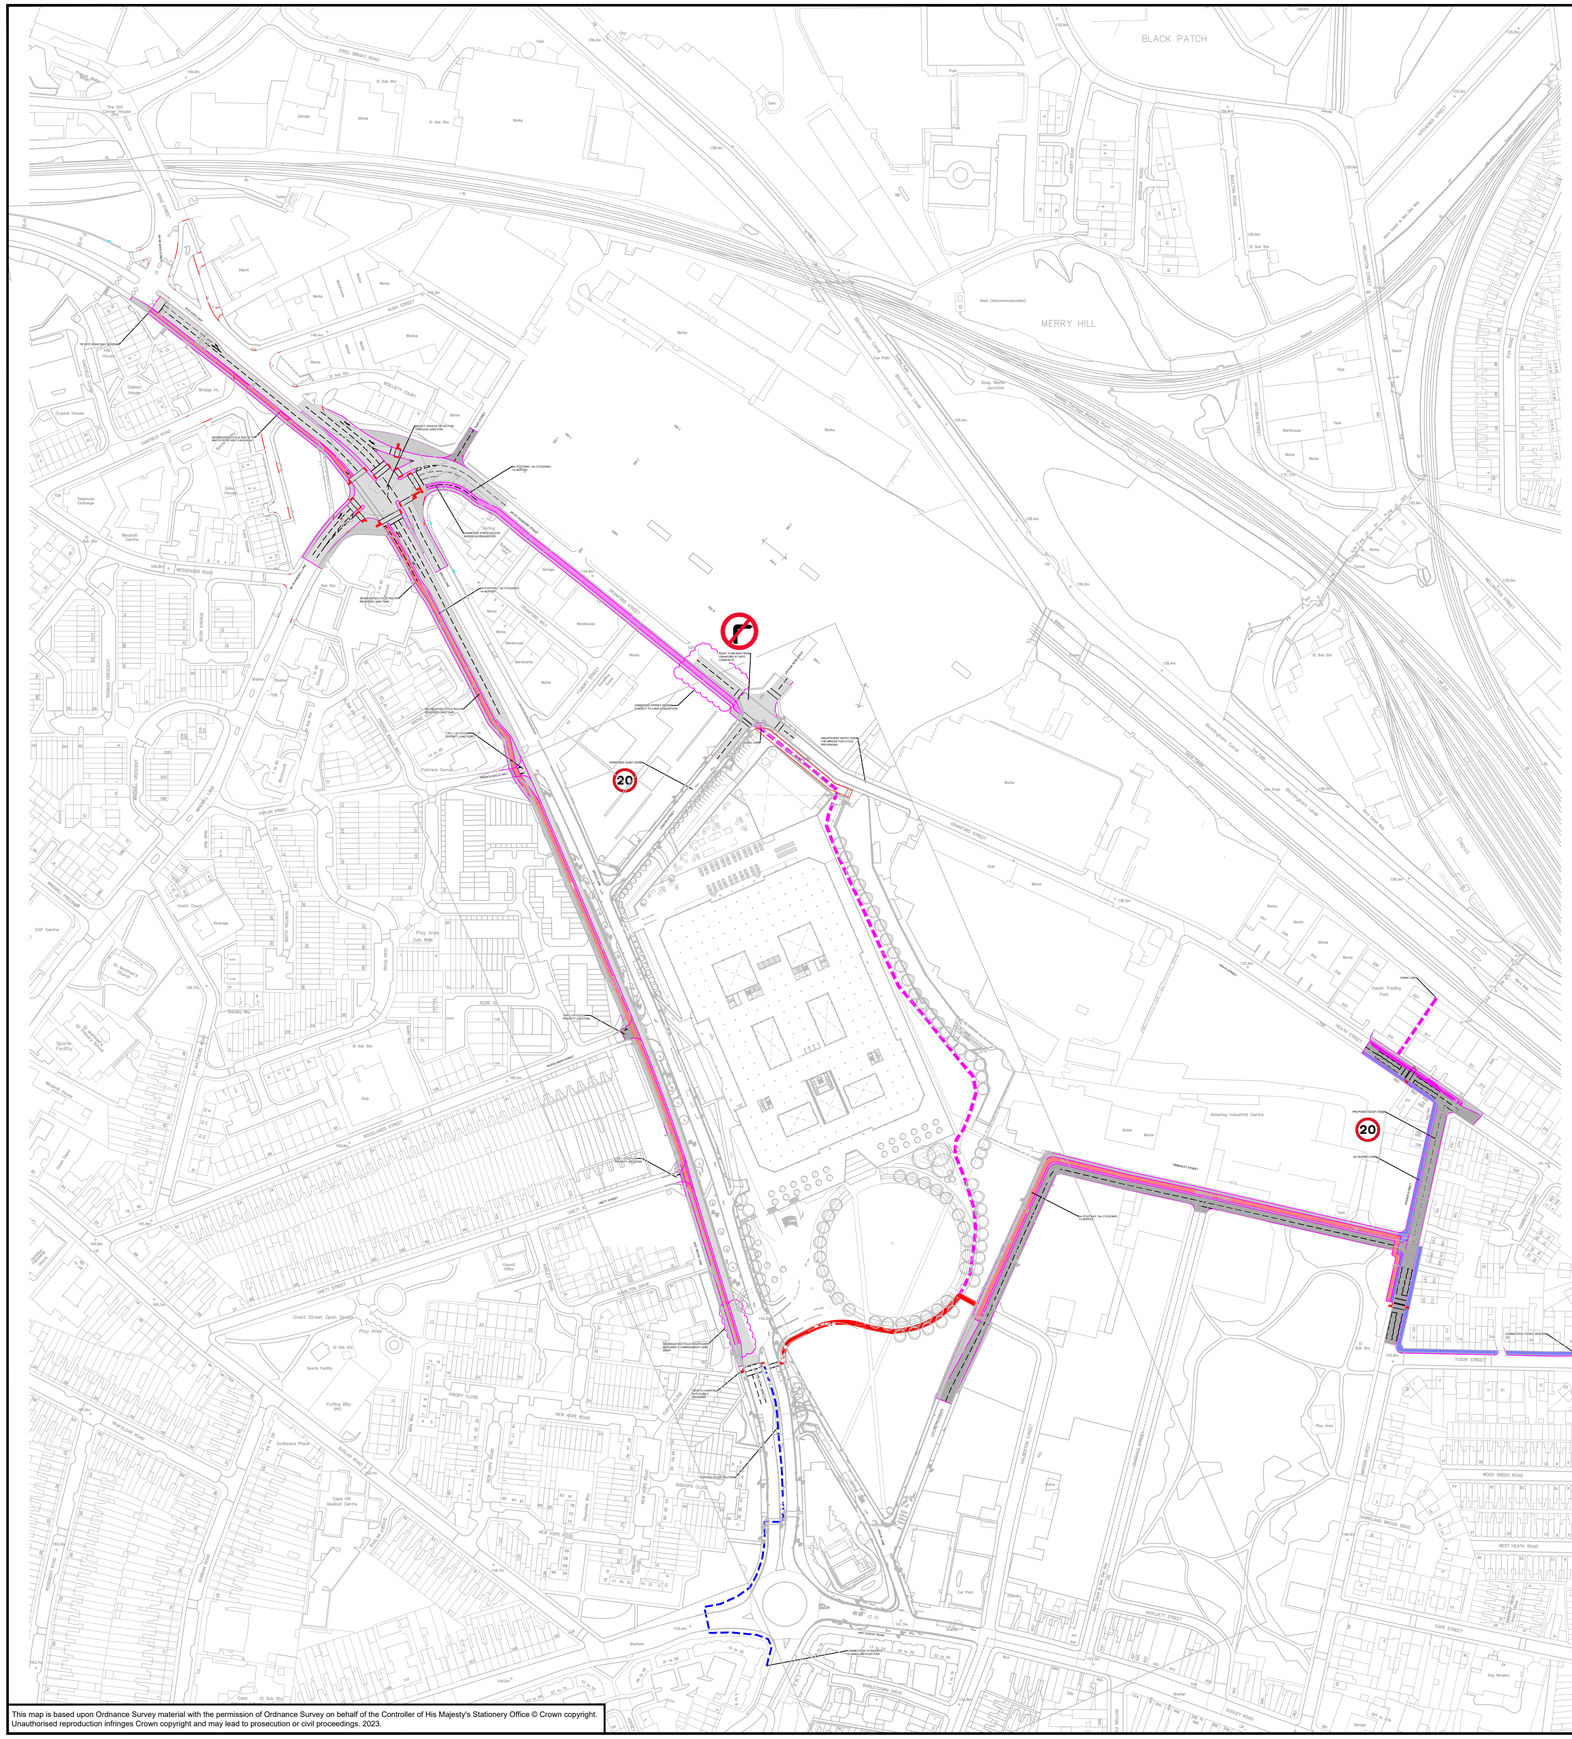


This map is based upon Ordnance Survey material with the permission of Ordnance Survey on behalf of the Controller of His Majesty's Stationery Office © Crown copyright. Unauthorised reproduction infringes Crown copyright and may lead to prosecution or civil proceedings. 2023.

Notes:

1. This drawing is a concept highway layout only.

Key:

- Proposed segregated cycleway
- Proposed footway / buffer
- Proposed carriageway
- Proposed shared use
- Proposed road markings
- Proposed optional links
- Proposed existing link

## SAFETY, HEALTH AND ENVIRONMENTAL INFORMATION

In addition to the hazards/risks normally associated with the types of work detailed on this drawing, note the following significant residual risks (Reference shall also be made to the design hazard log).

**Construction**
TBC

**Maintenance/ Cleaning**
TBC

**Use**
TBC

**Decommissioning / Demolition**
TBC

| Rev. | Date | Description | By | Chk'd | App'd |
|---|---|---|---|---|---|
| P01 | 27/11/23 | First Issue | JS | BM | US |

DRAFT

Drawing Status: FOR REVIEW AND COMMENT
Suitability: S3

ATKINS
2 Chamberlain Square
Birmingham
West Midlands
B3 3AX
United Kingdom
Tel: +44 (0)121 483 5757
www.atkinsglobal.com

Copyright © Atkins Limited (2023)

Client: Sandwell Metropolitan Borough Council

Project Title: GROVE LANE MULTI MODAL

Drawing Title: FULL DO MAX OPTION CONCEPT DESIGN SHEET 5 OF 6

| Scale | Designed / Drawn | Checked | Approved | Authorised |
|---|---|---|---|---|
| 1:2000 | JS | BM | US | DG |
| Original Size: A1 | Date: 27/11/23 | Date: 27/11/23 | Date: 27/11/23 | Date: 27/11/23 |

Drawing Number: Project | Originator | Volume | Location | Type | Role | Number
5216493-ATK-HI-ZZ-DR-D-0113

Project Ref. No.

Revision: P01

Plotted by: chad_smallman Date: Jan 09, 2024 - 2:03pm