KENNETH·H·TAYLOR
ARCHITECTURE
1st Floor •Office 3 •4 - 8 Station Road •Knowle •Solihull
B93 0HT
T: 01564 886160 •M: 07974 648369 •E: kennethhtaylor@aol.com
Architecture •Urban Design •Building Surveying

Address
214 Causeway Green Road,
Oldbury,
B68 8LS

Drawing Title
Ground Floor Plan

scale : 1:200@A4
date : November 2023
job No. : 23/657
drawing No. : P04

DO NOT SCALE FROM THIS DRAWING - If in doubt ASK

LICENCE LEADER
LICENSING MADE EASY

Licence Leader Ltd
www.licence-leader.co.uk
rob.edge@icence-leader.co.uk
Rob. 07982917819

Premises Licence Plans
214 Causeway Green Rd. Oldbury. Birmingham B68 8LS

Job No. 0068-

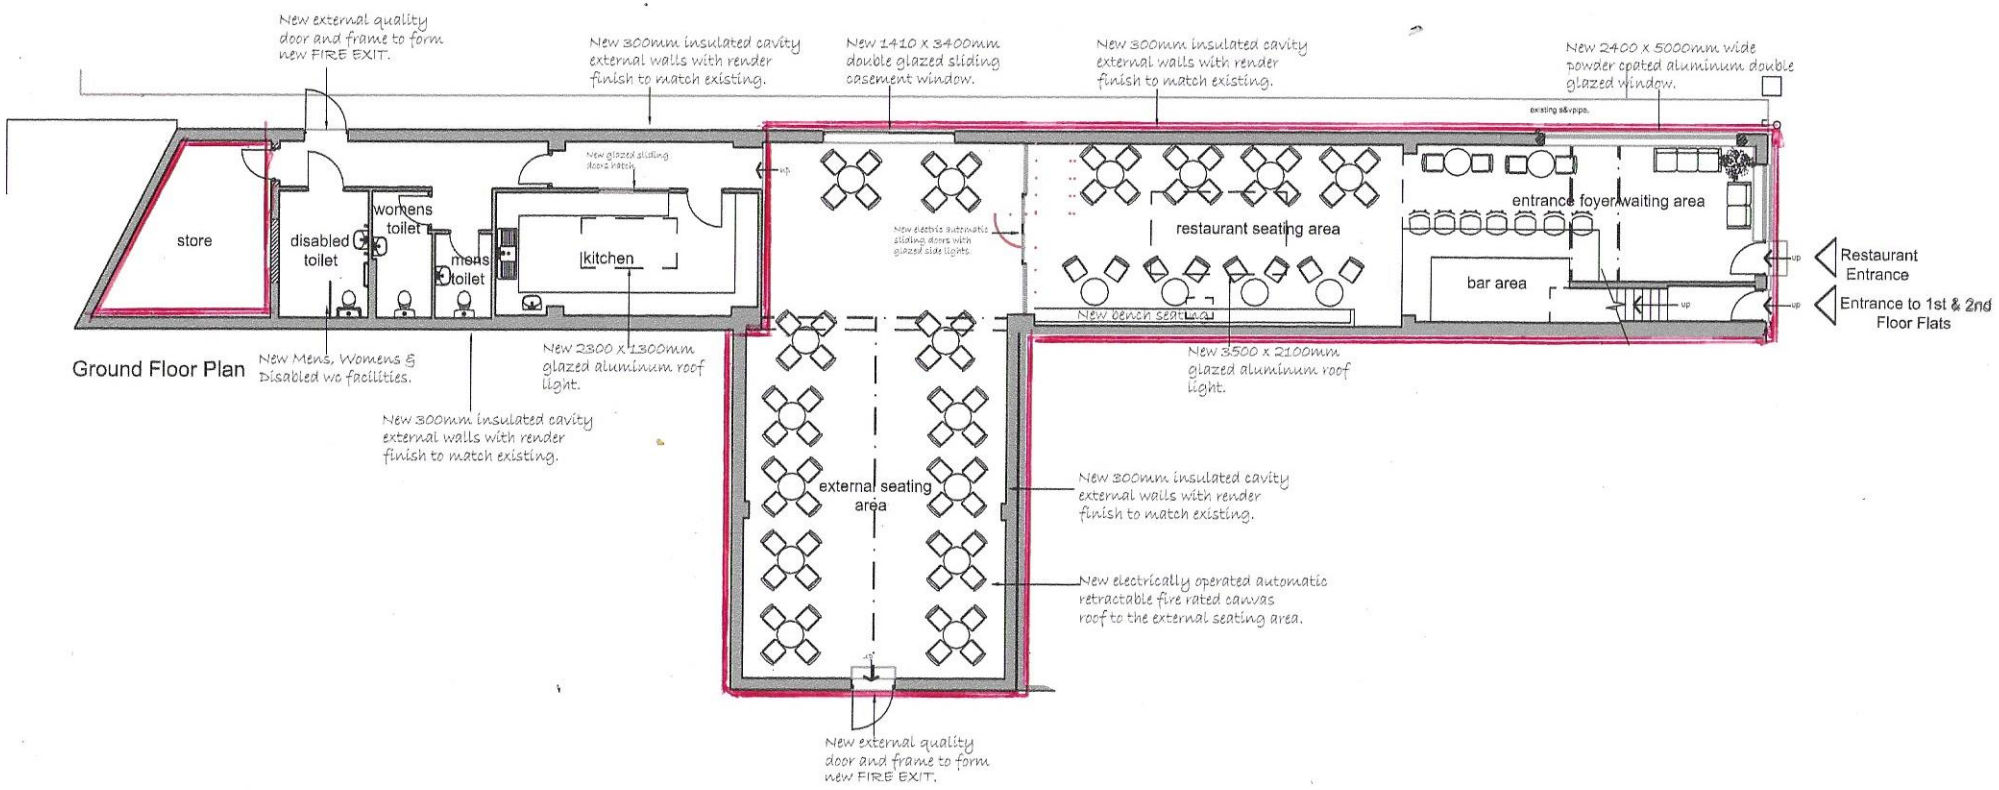

Key
Licensable areas