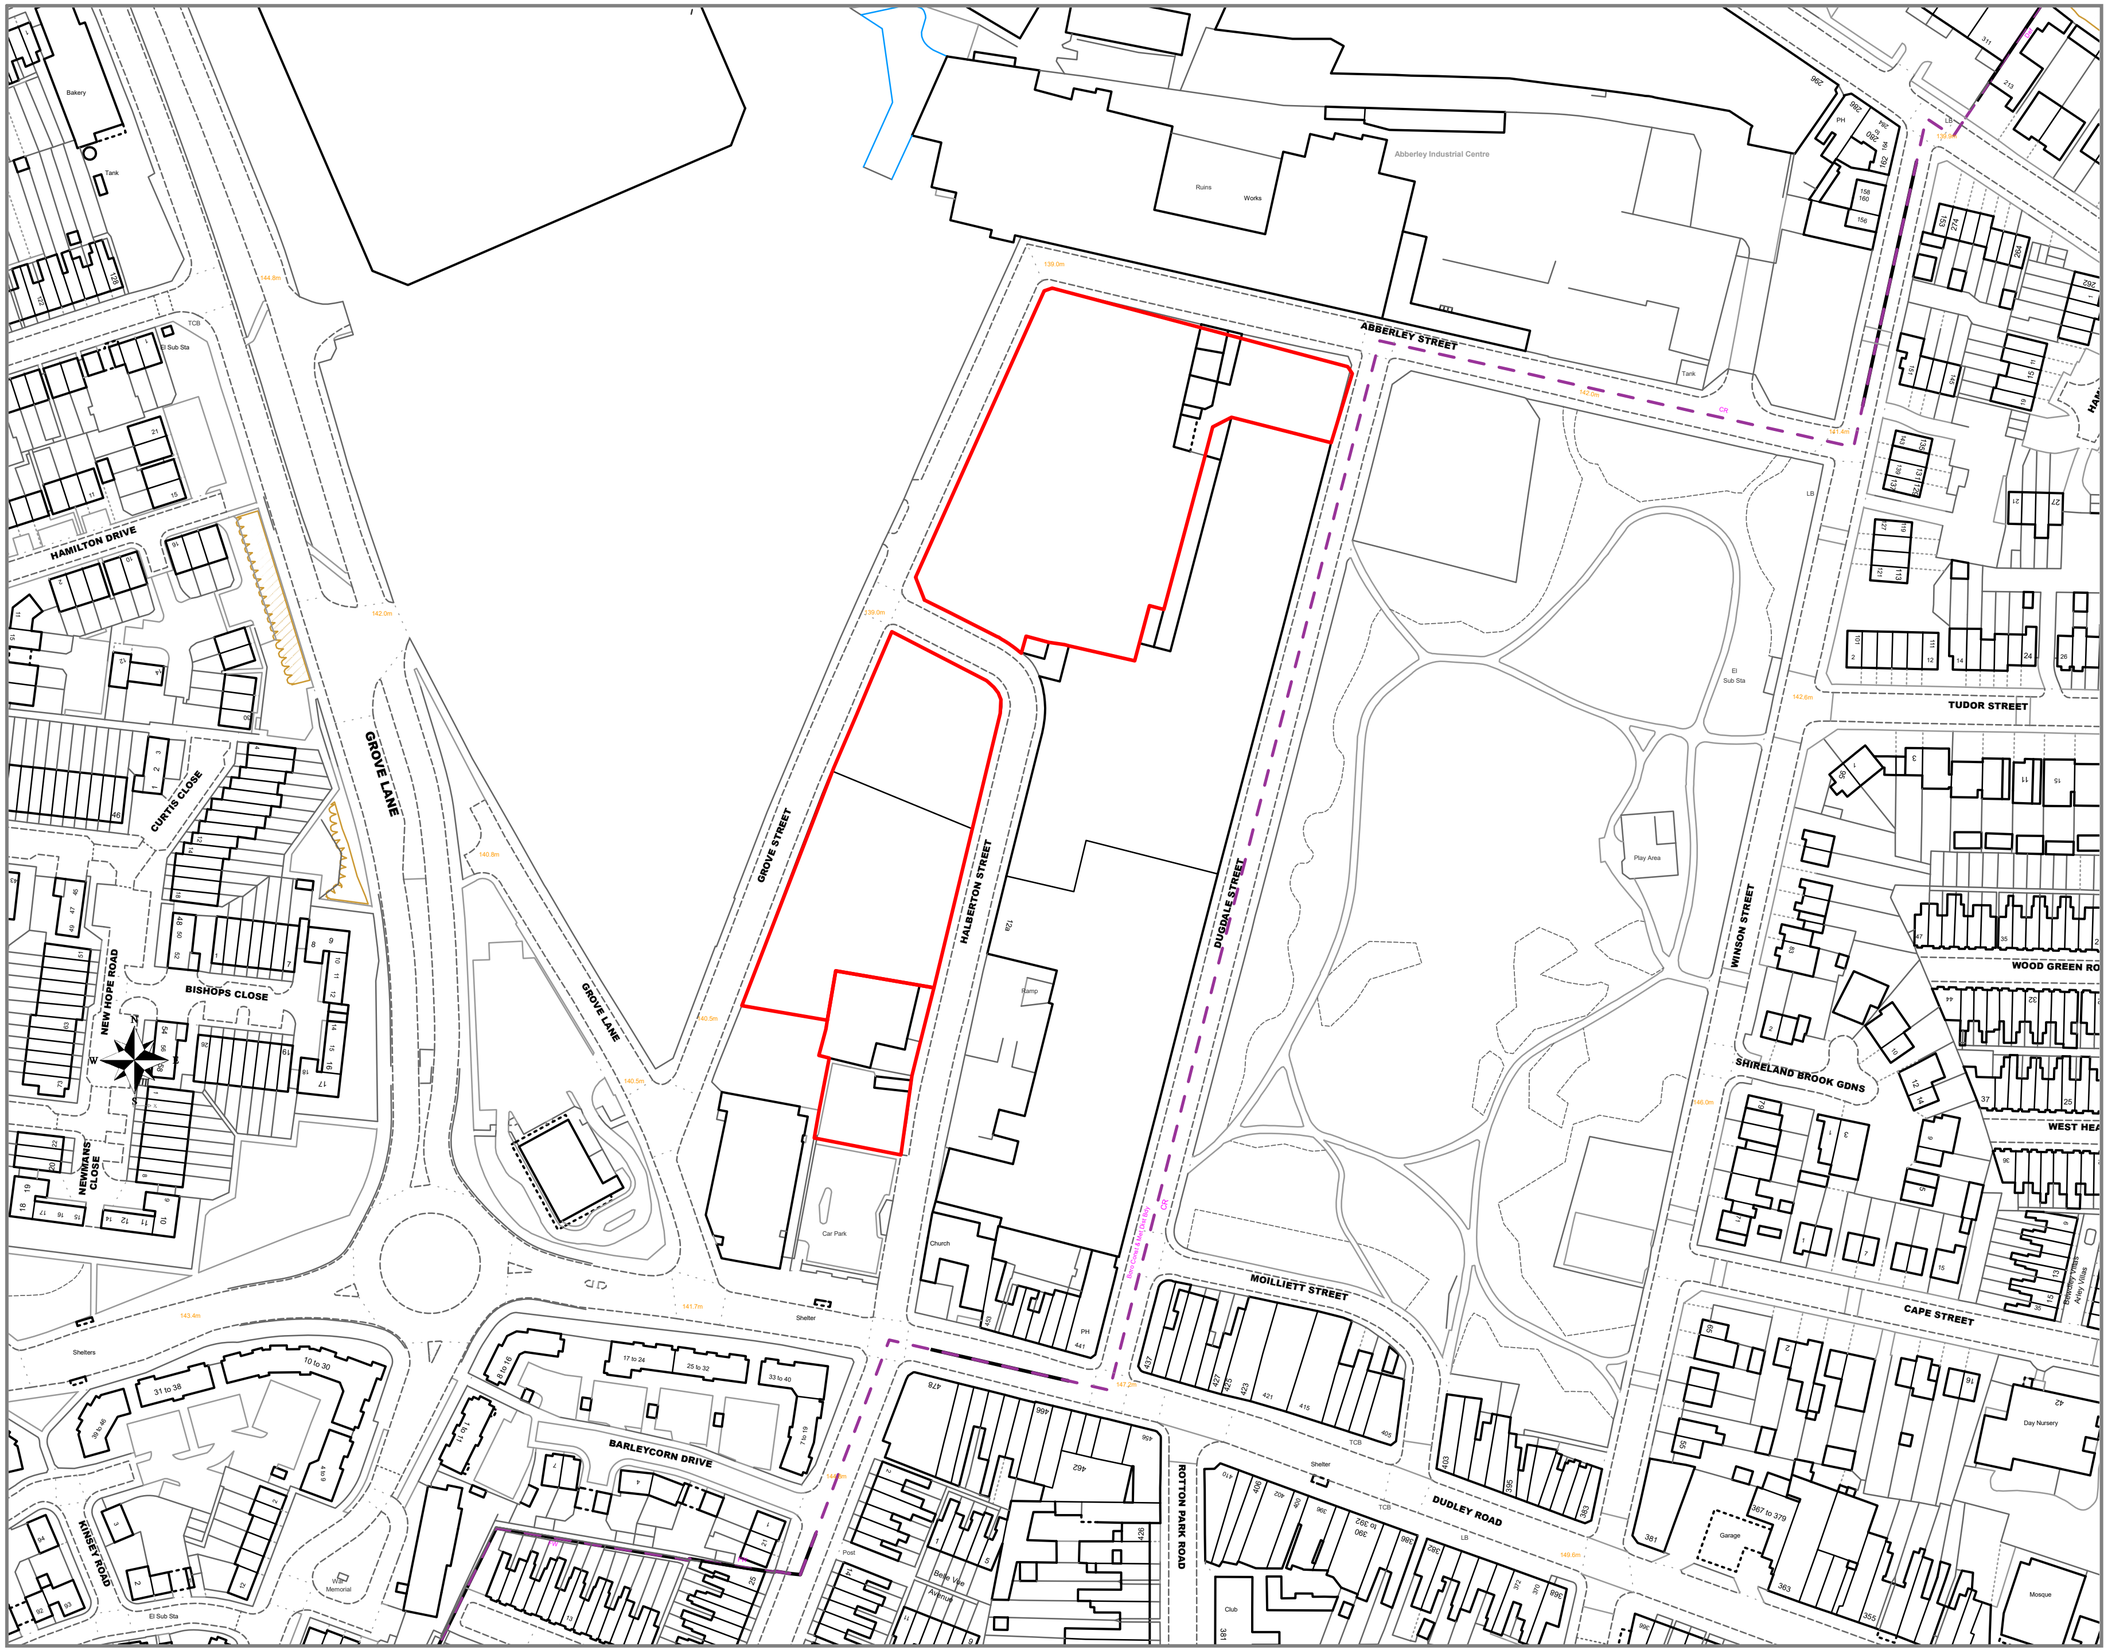

Sandwell
Metropolitan Borough Council

Grove Street/Halberton Street, Smethwick

Scale 1:1250

© Crown copyright and database rights 2022
Ordnance Survey Licence No 100032119