A1
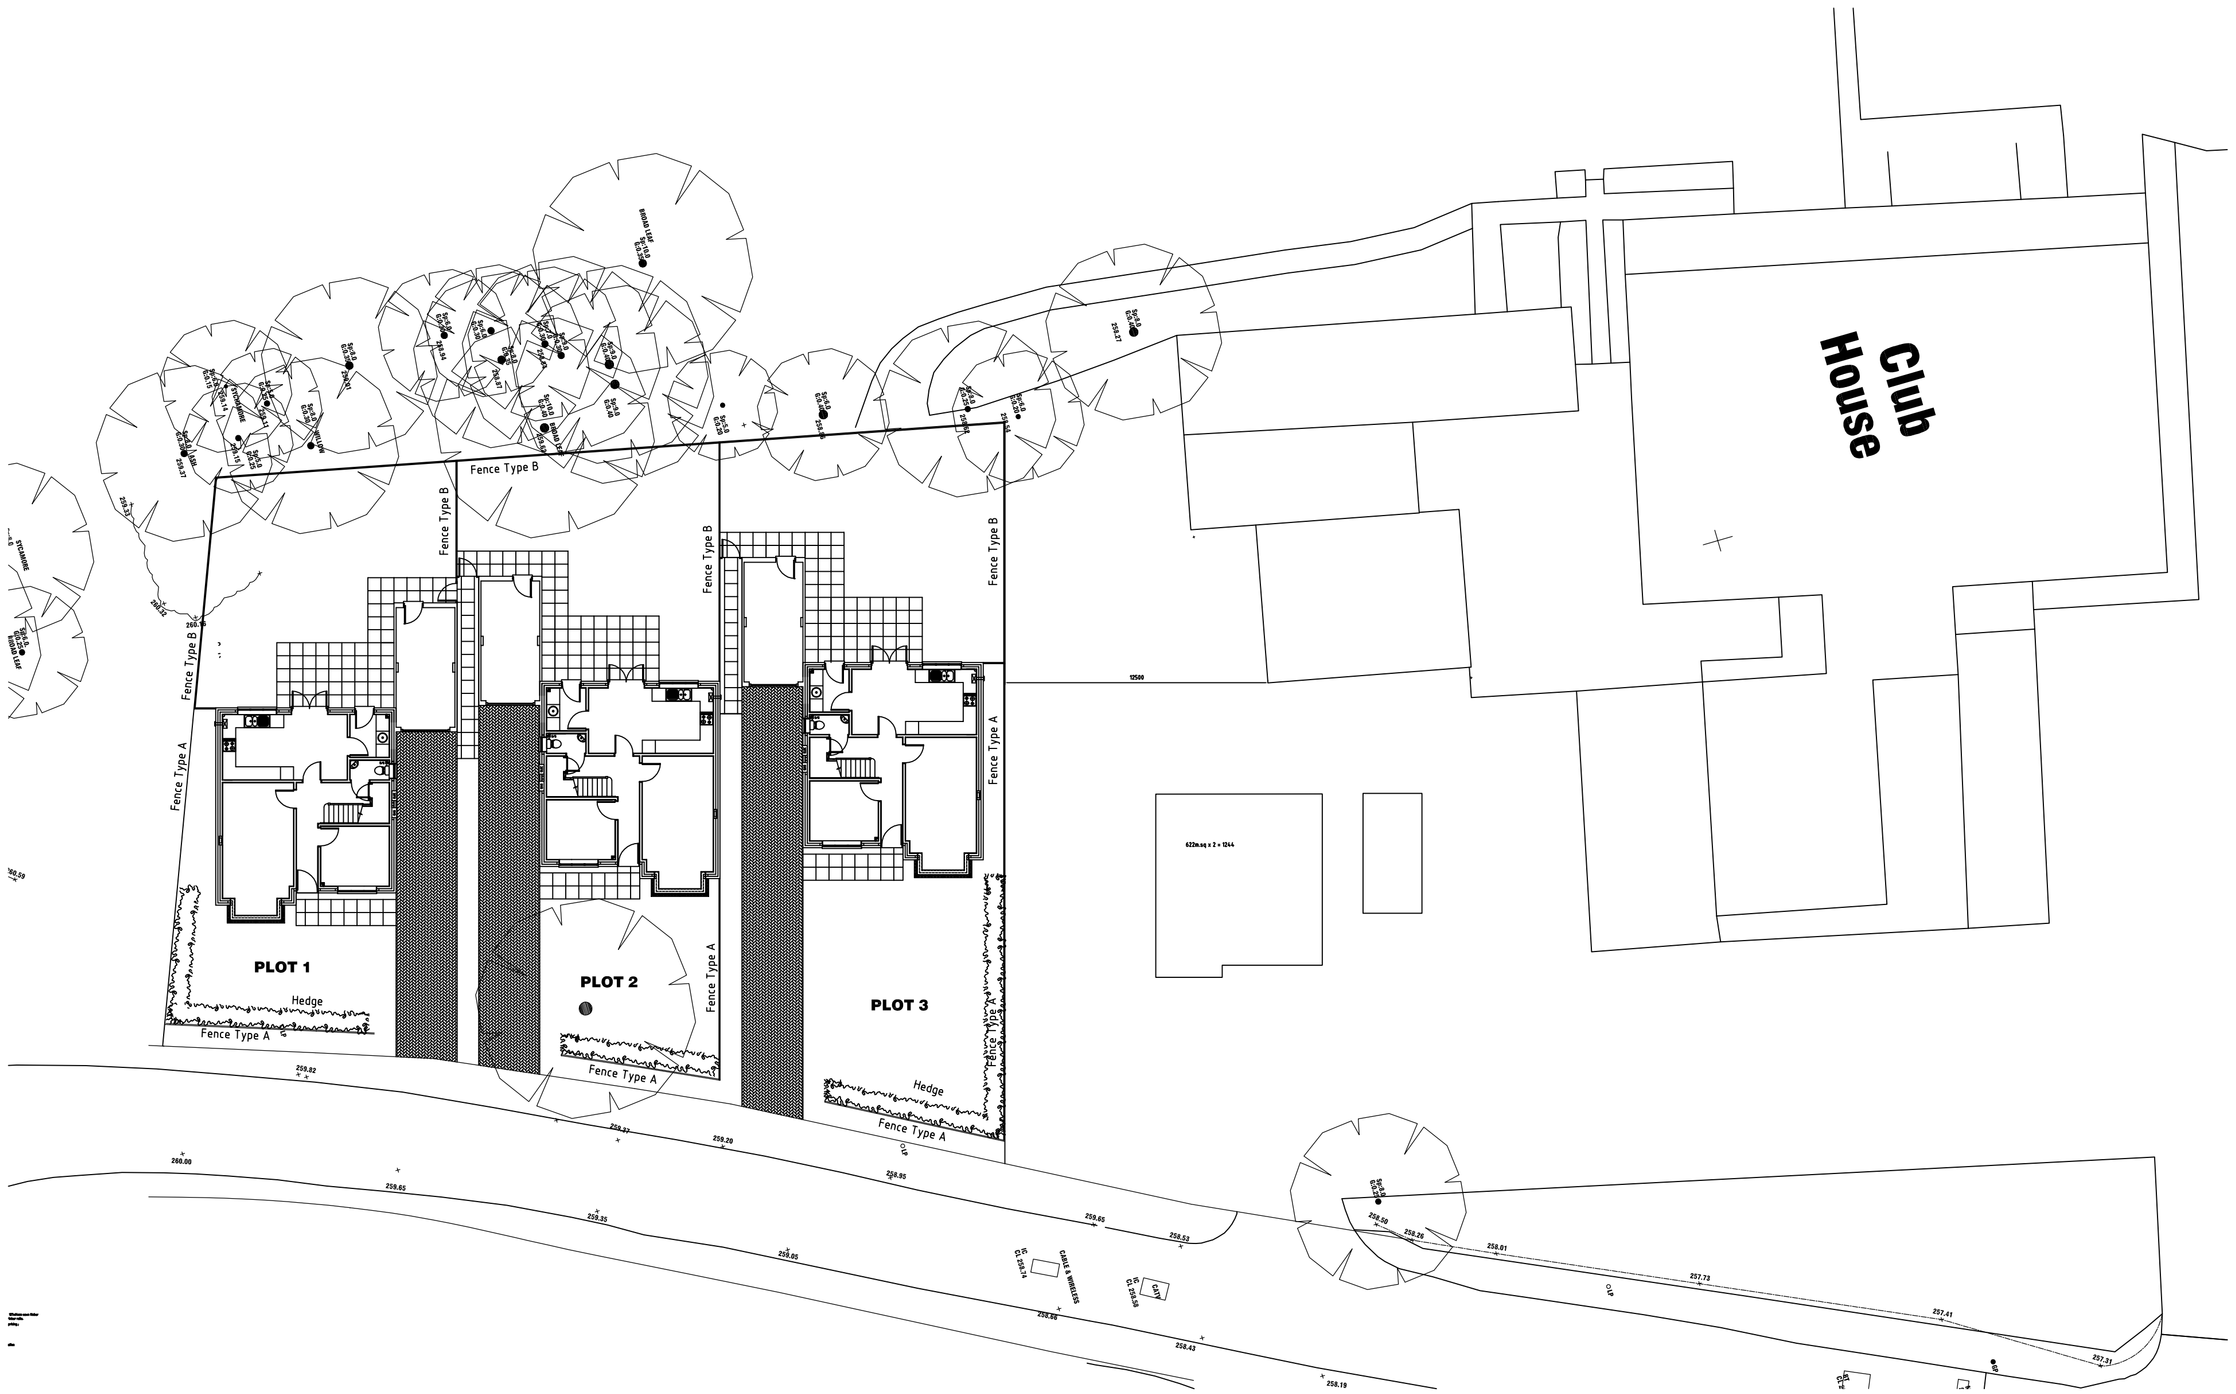
## STREET SCENE